


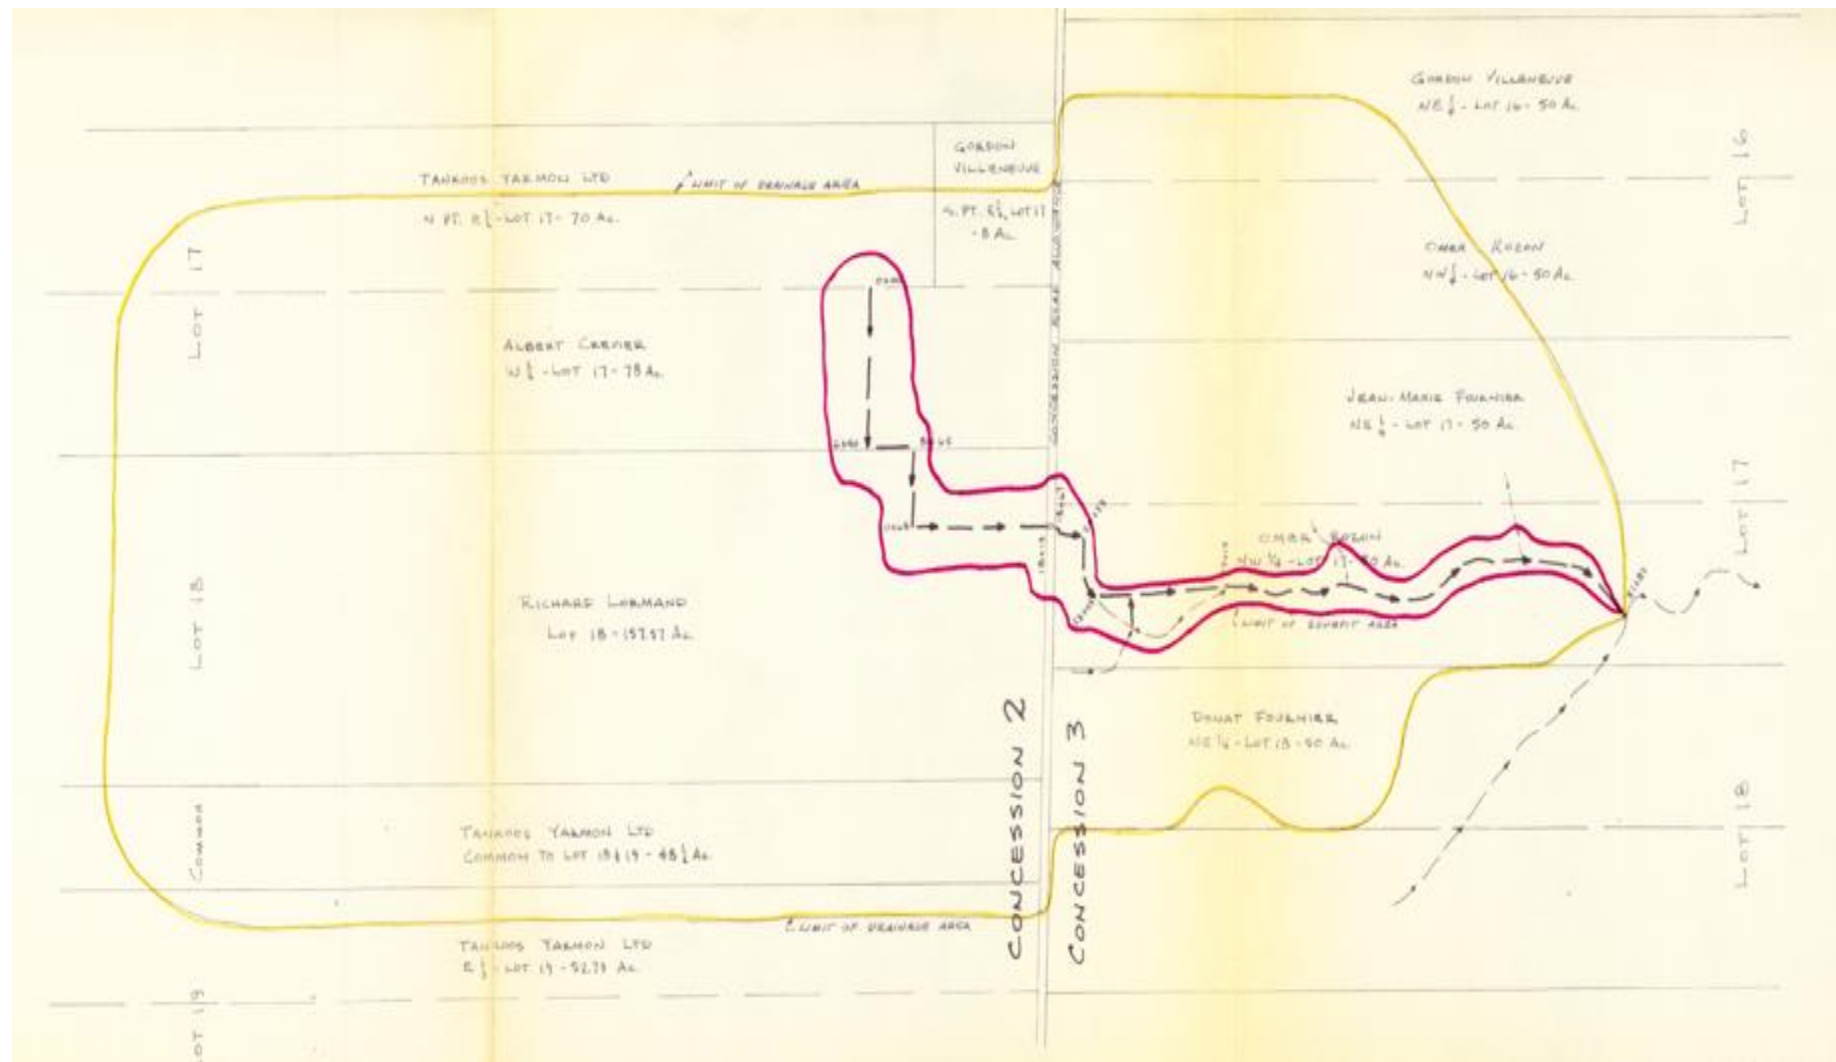

TOWNSHIP OF EAST HAWKESBURY		
PLAN AND PROFILE ALBERT CREVIER MUNICIPAL DRAIN		
GHISLAIN E. SEGUIN & ASSOCIATES LTD CONSULTING ENGINEERS HAWKESBURY ONTARIO		DWG. NO. R-391
DESIGNED BY: A.E.D.	TRACED BY: []	CHECKED BY: G.H.L.
DATE: Dec. 30, 1975	SCALE: AS SHOWN	CONTRACT NO. H 7283

