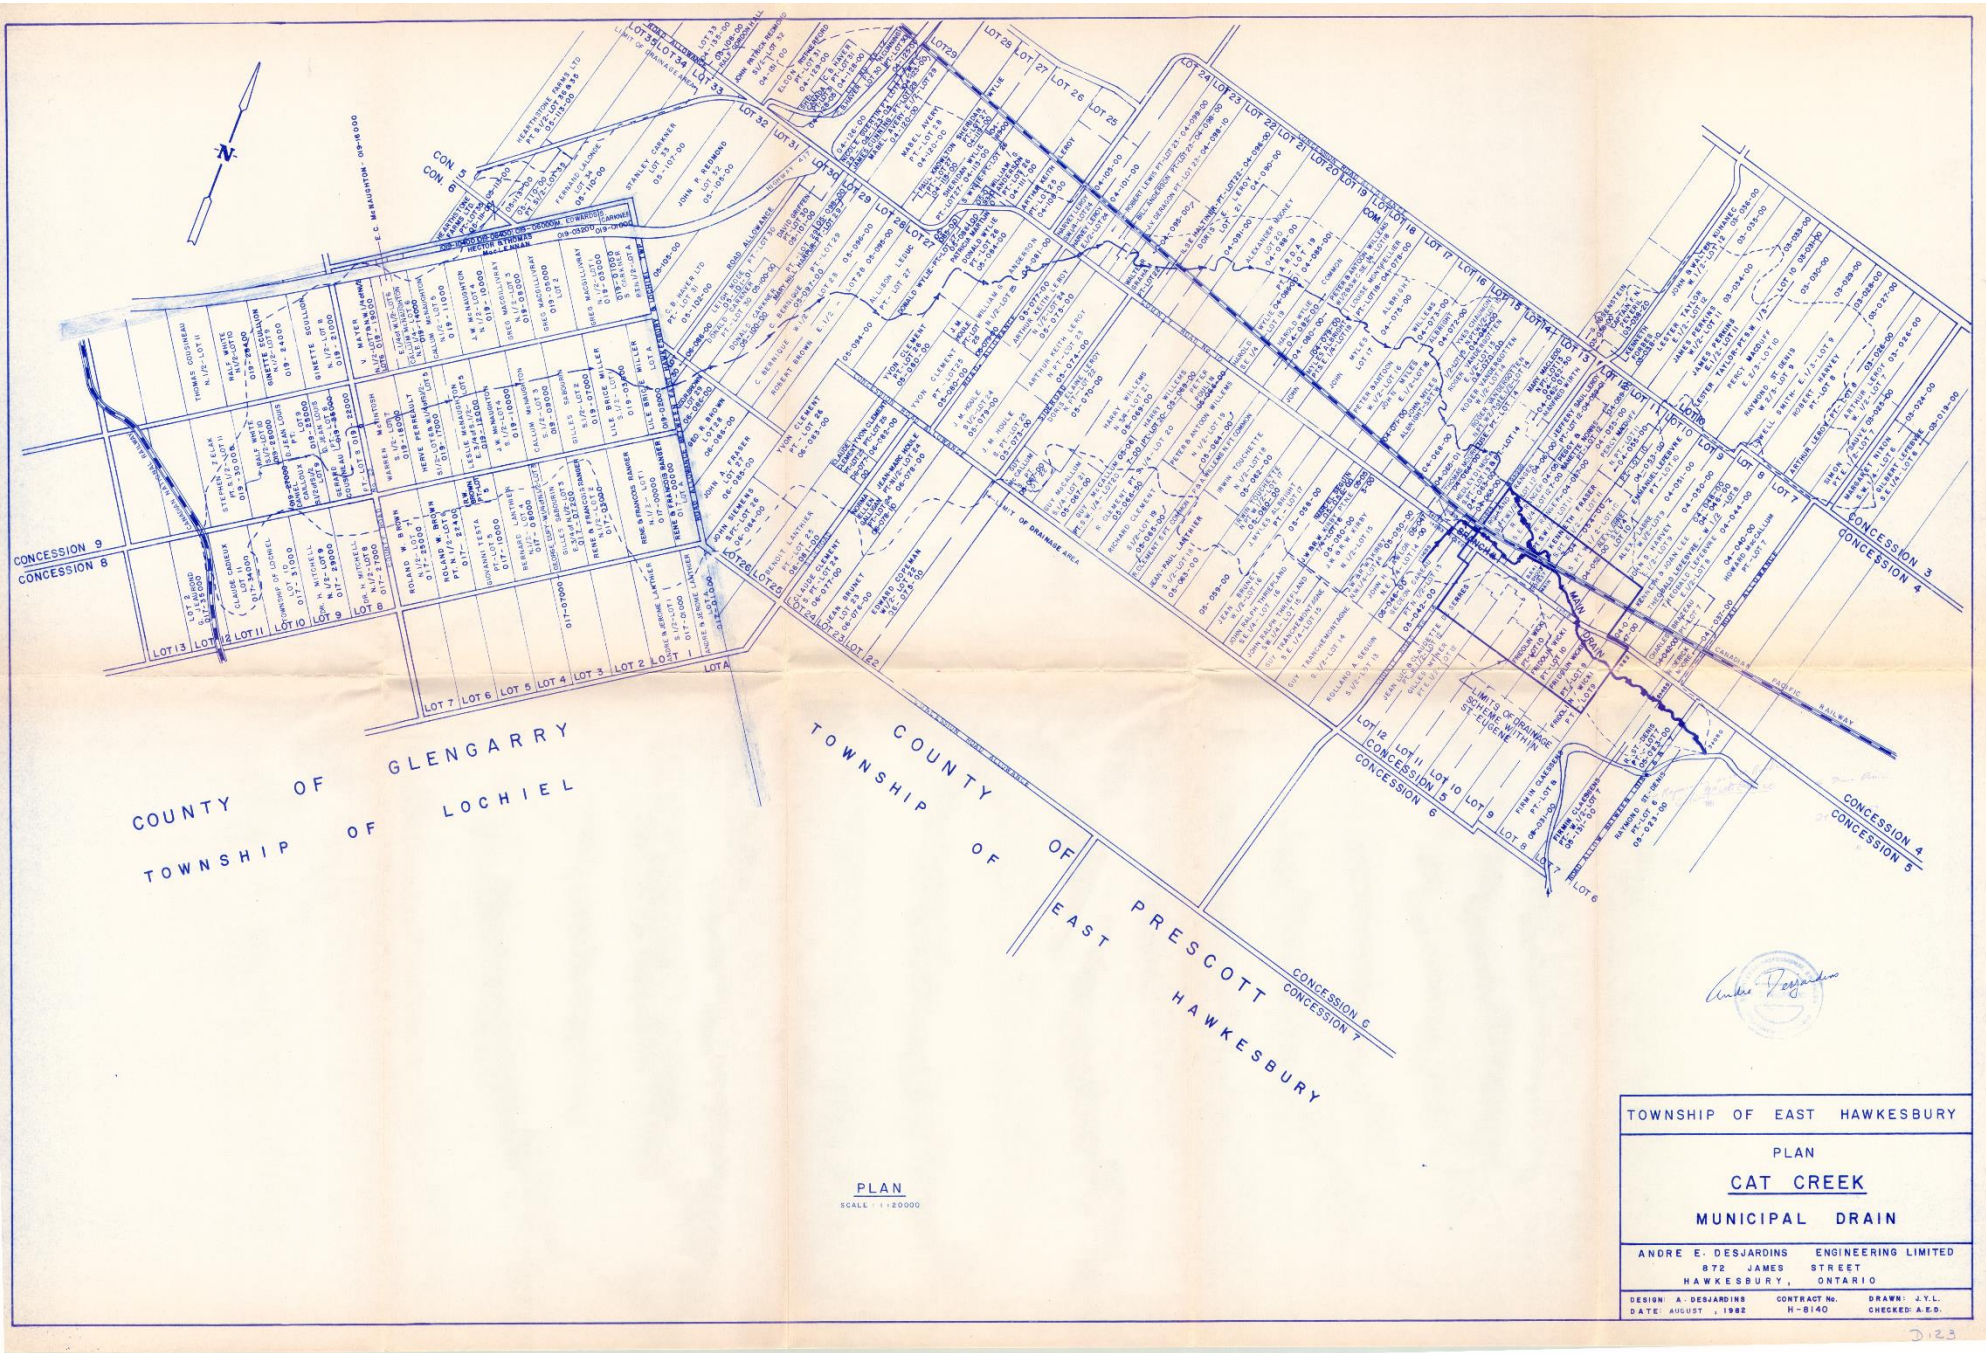

PLAN
SCALE - 1 : 20000

TOWNSHIP OF EAST HAWKESBURY

PLAN

CAT CREEK

MUNICIPAL DRAIN

ANDRE E. DESJARDINS ENGINEERING LIMITED
872 JAMES STREET
HAWKESBURY, ONTARIO

DESIGN: A. DESJARDINS | CONTRACT No. H-8140 | DRAWN: J.Y.L.
DATE: AUGUST , 1982 | CHECKED: A.E.D.

D123