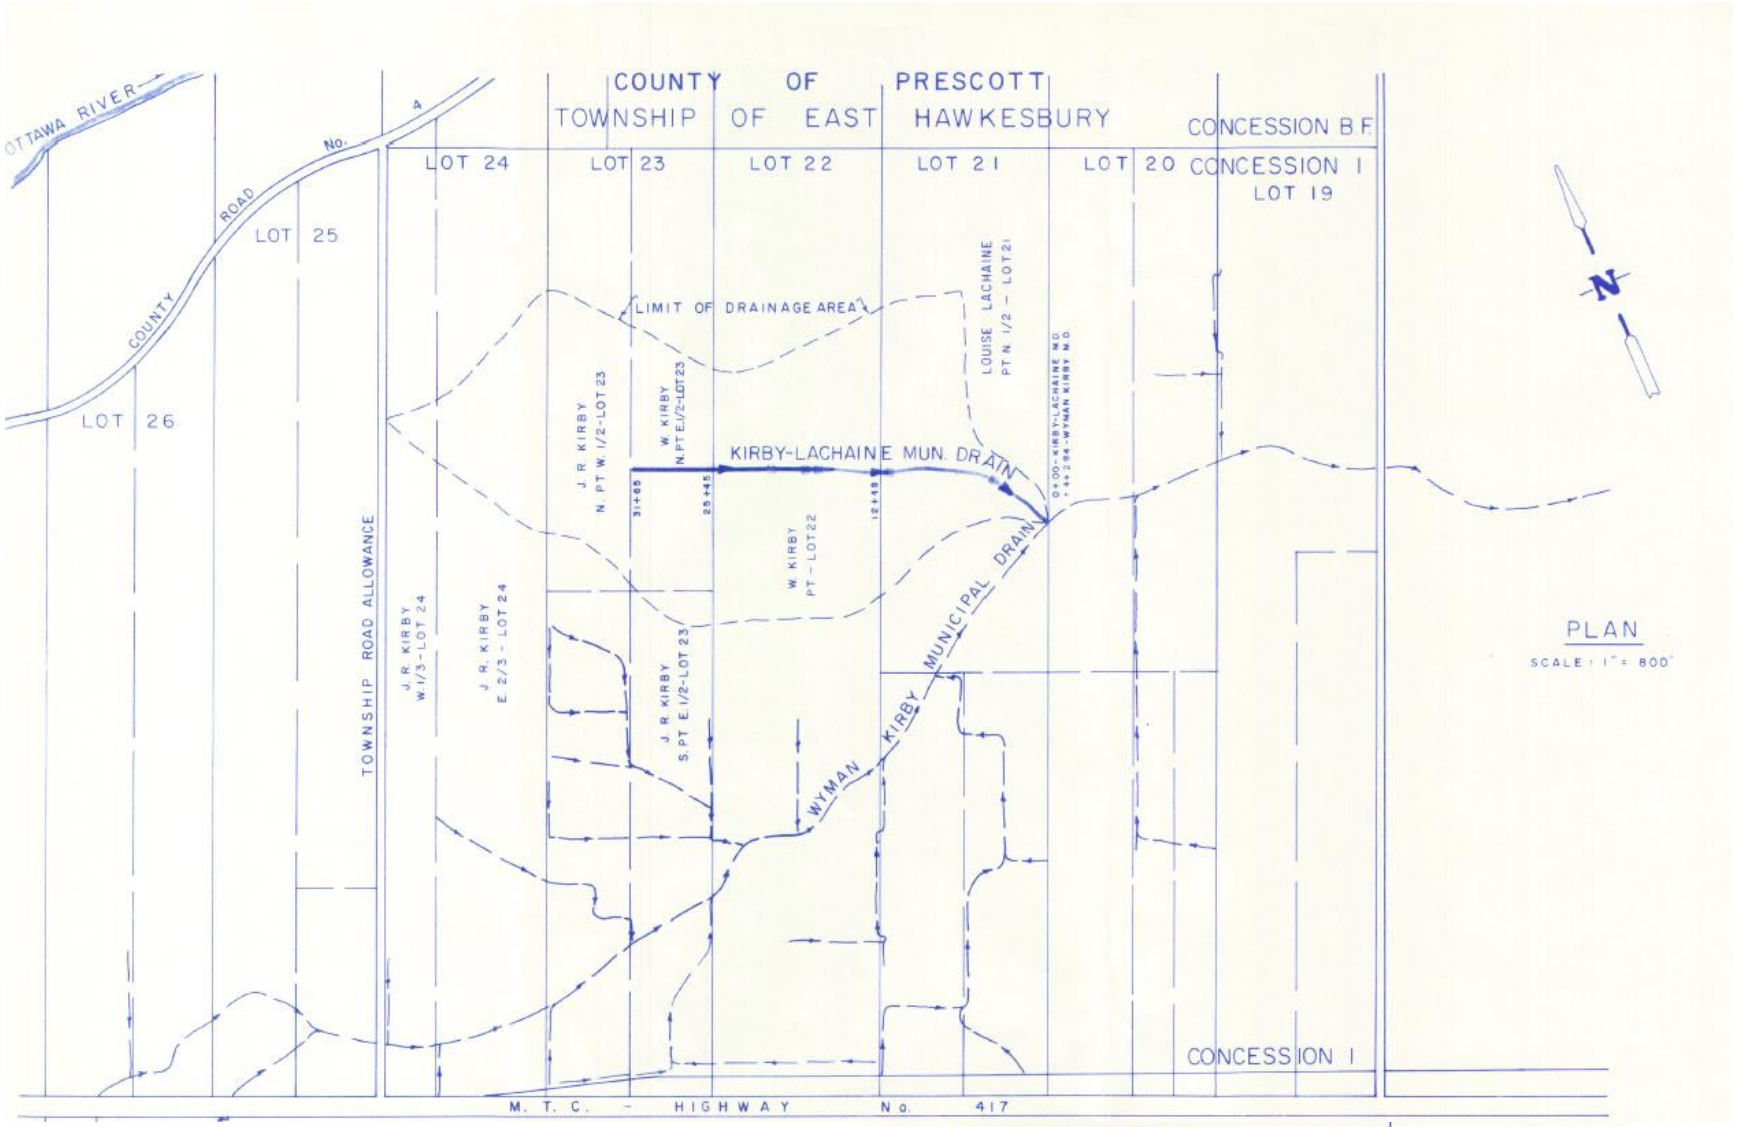

PLAN

SCALE : 1" = 800'

TOWNSHIP OF EAST HAWKESBURY

PLAN & PROFILE

KIRBY - LACHAINE

MUNICIPAL DRAIN

André Desjardins
Feb. 19, 1986

NOT AUTHENTIC UNLESS SIGNED AND DATED

les ingénieurs
DESJARDINS/LASCELLES
engineering limited
872 JAMES STREET, HAWKESBURY, ONTARIO

DRAWING No.
DL156

DESIGN : A. E. D.	DRAWN : J. Y. L.
DATE : FEBRUARY, 1986	CHECKED : A. E. D.

CONTRACT No.
86 - 30