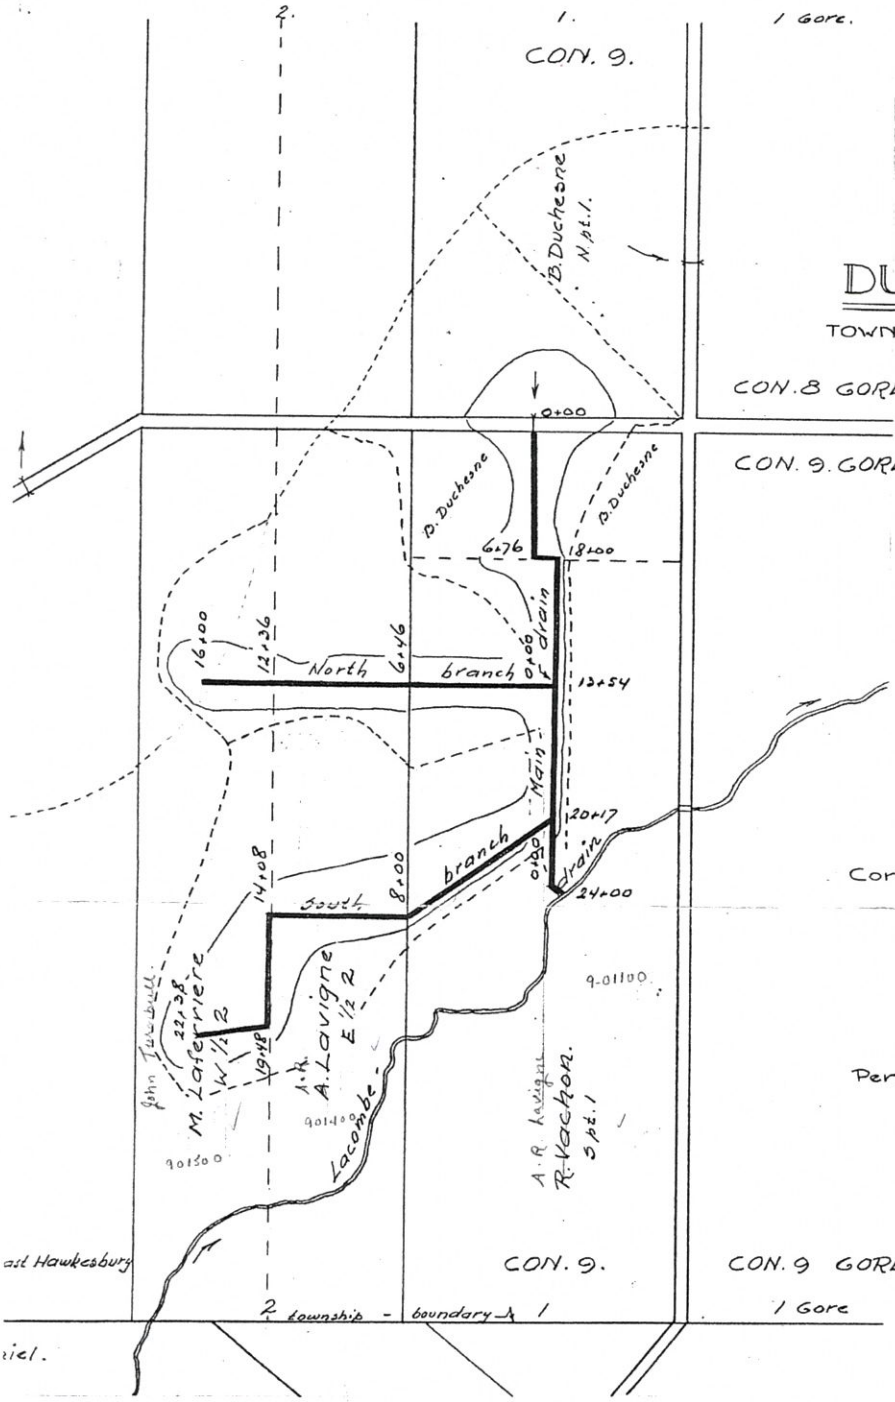

PLAN
of the
DUCHESNE DRAIN.
TOWNSHIP of EAST HAWKESBURY.

— Construction 1960. —

Scale: 1" = 600'.

Cornwall, Ont. Nov. 8, 1960.

From the office of
L.P. Stidwill, B.Sc.
CE-OLS.

Per L. P. Stidwill

REGISTERED PROFESSIONAL ENGINEER
L.P. STIDWILL
PROVINCE OF ONTARIO