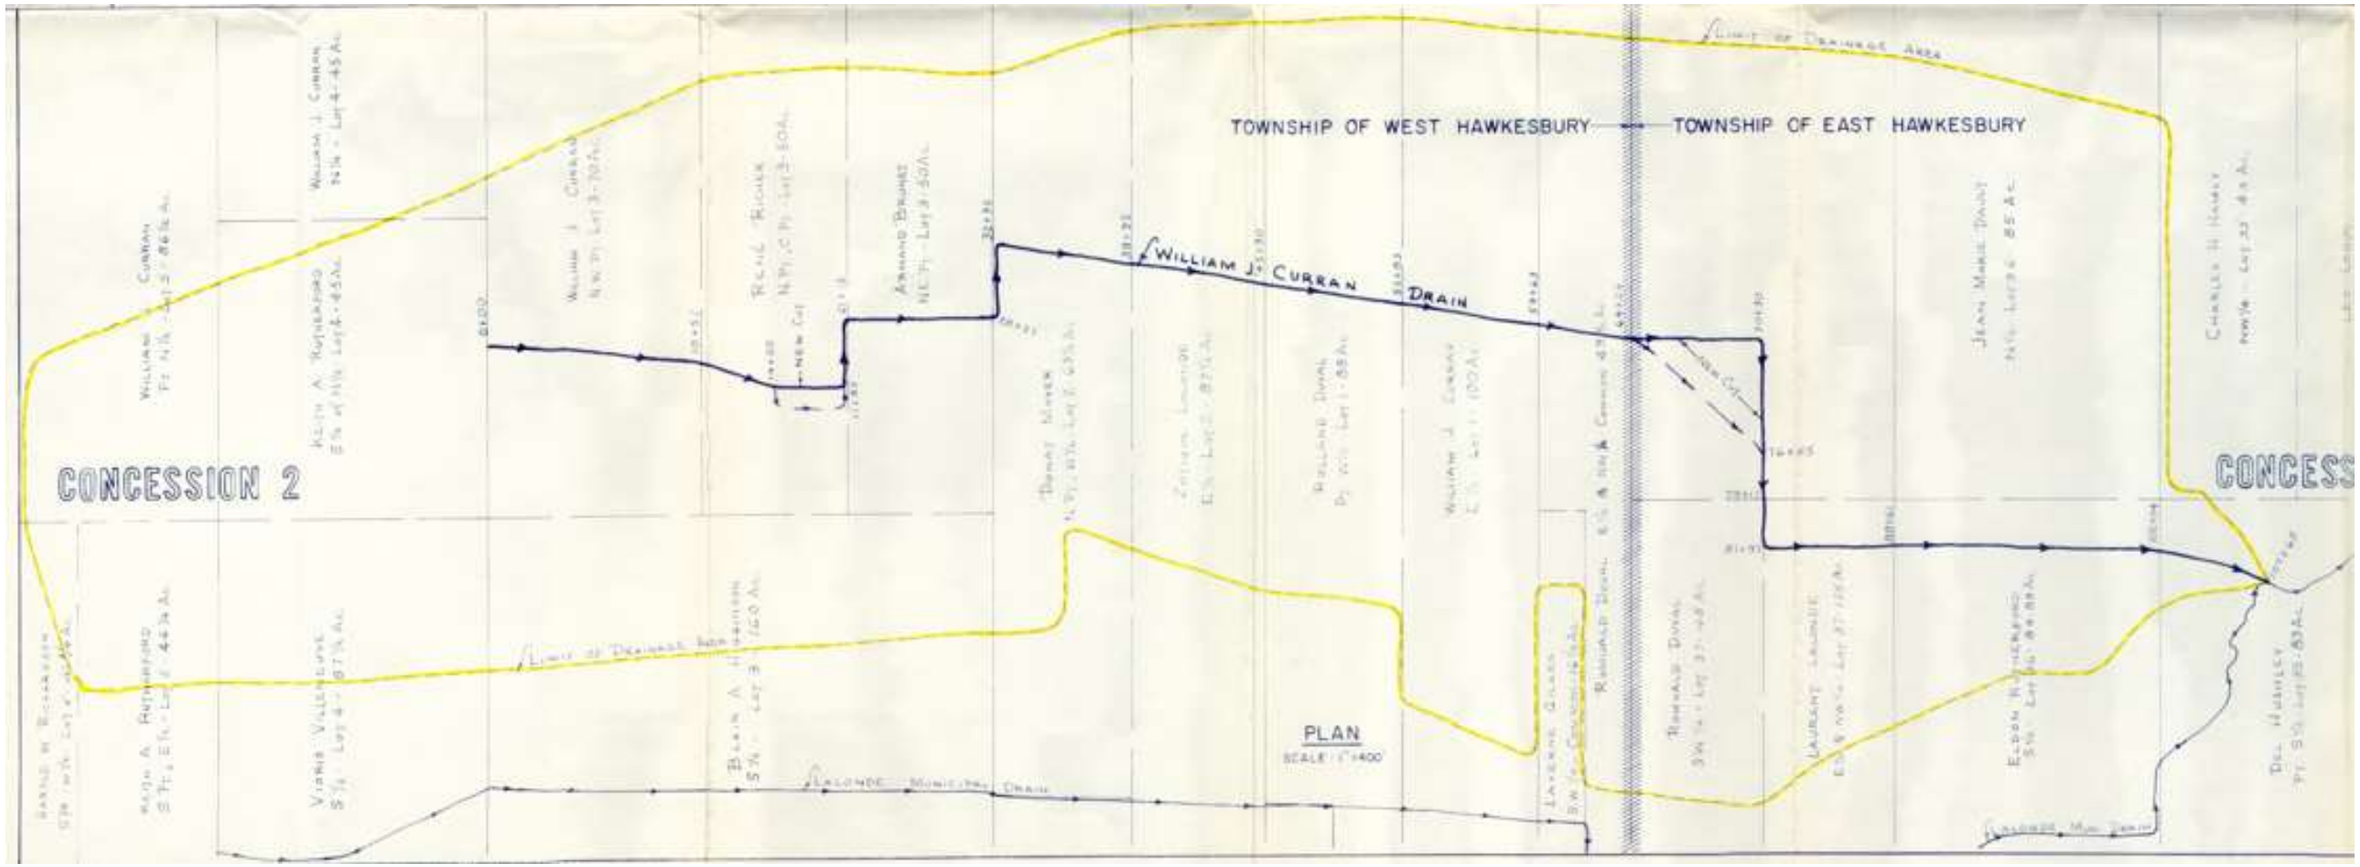

TOWNSHIP OF WEST HAWKESBURY

PLAN & PROFILE

WILLIAM J. CURRAN

MUNICIPAL DRAIN

GHISLAIN E. SEGUIN & ASSOCIATES LTD.
CONSULTING ENGINEERS
HAWKESBURY ONTARIO

DWG. No. R546

DRAWN BY G.M.L.	TRACED BY J.Y.L.	CHECKED BY G.M.L.	CONTRACT No. H-7750
DATE JUNE 1977	SCALES AS SHOWN		