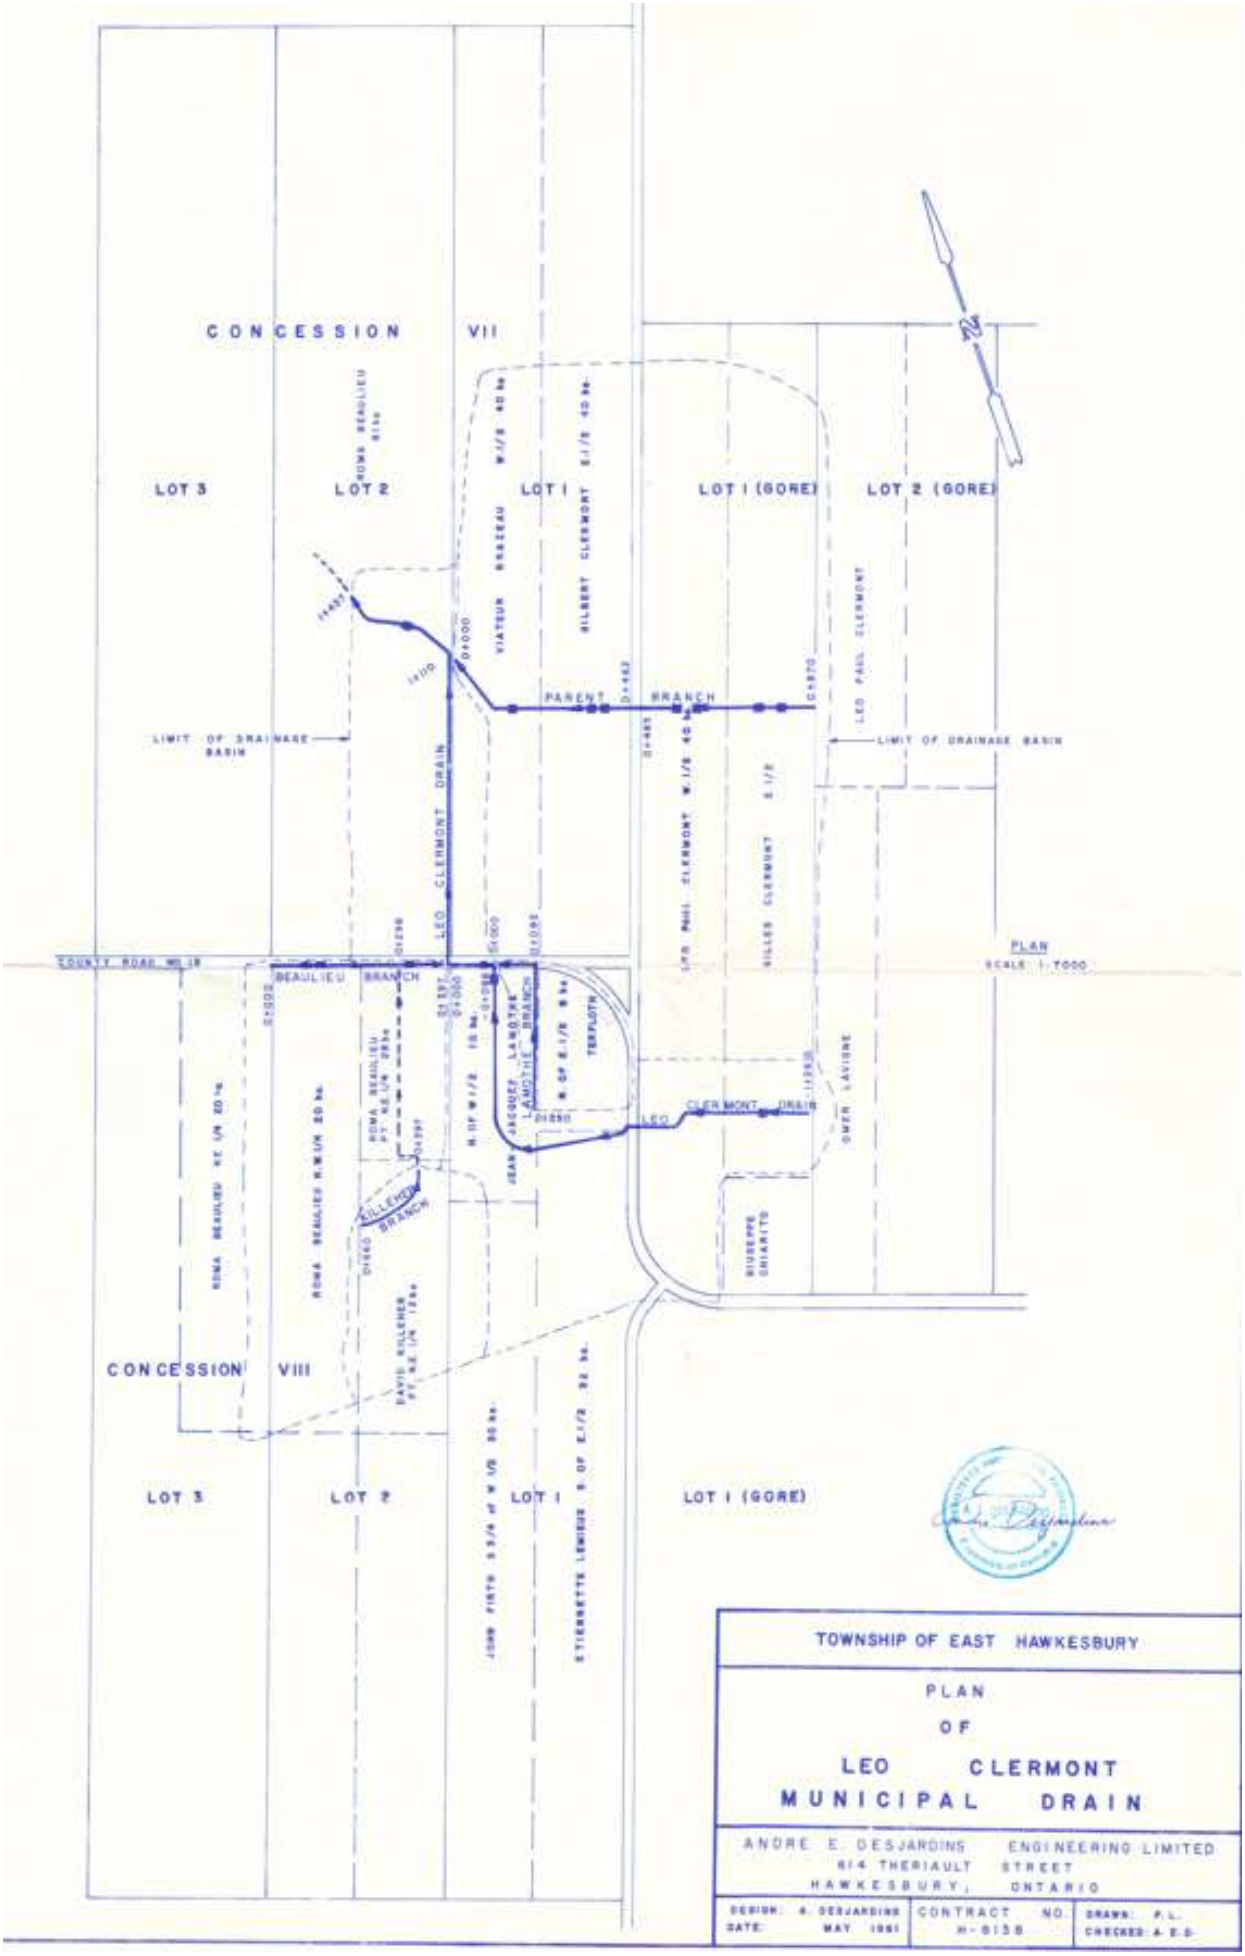

TOWNSHIP OF EAST HAWKESBURY

PLAN

OF

LEO CLERMONT

MUNICIPAL DRAIN

ANDRE E. DESJARDINS ENGINEERING LIMITED
814 THERIAULT STREET
HAWKESBURY, ONTARIO

DESIGN: A. DESJARDINS DATE: MAY 1981	CONTRACT NO. H-8138	DRAWN: P.L. CHECKED: A.E.D.