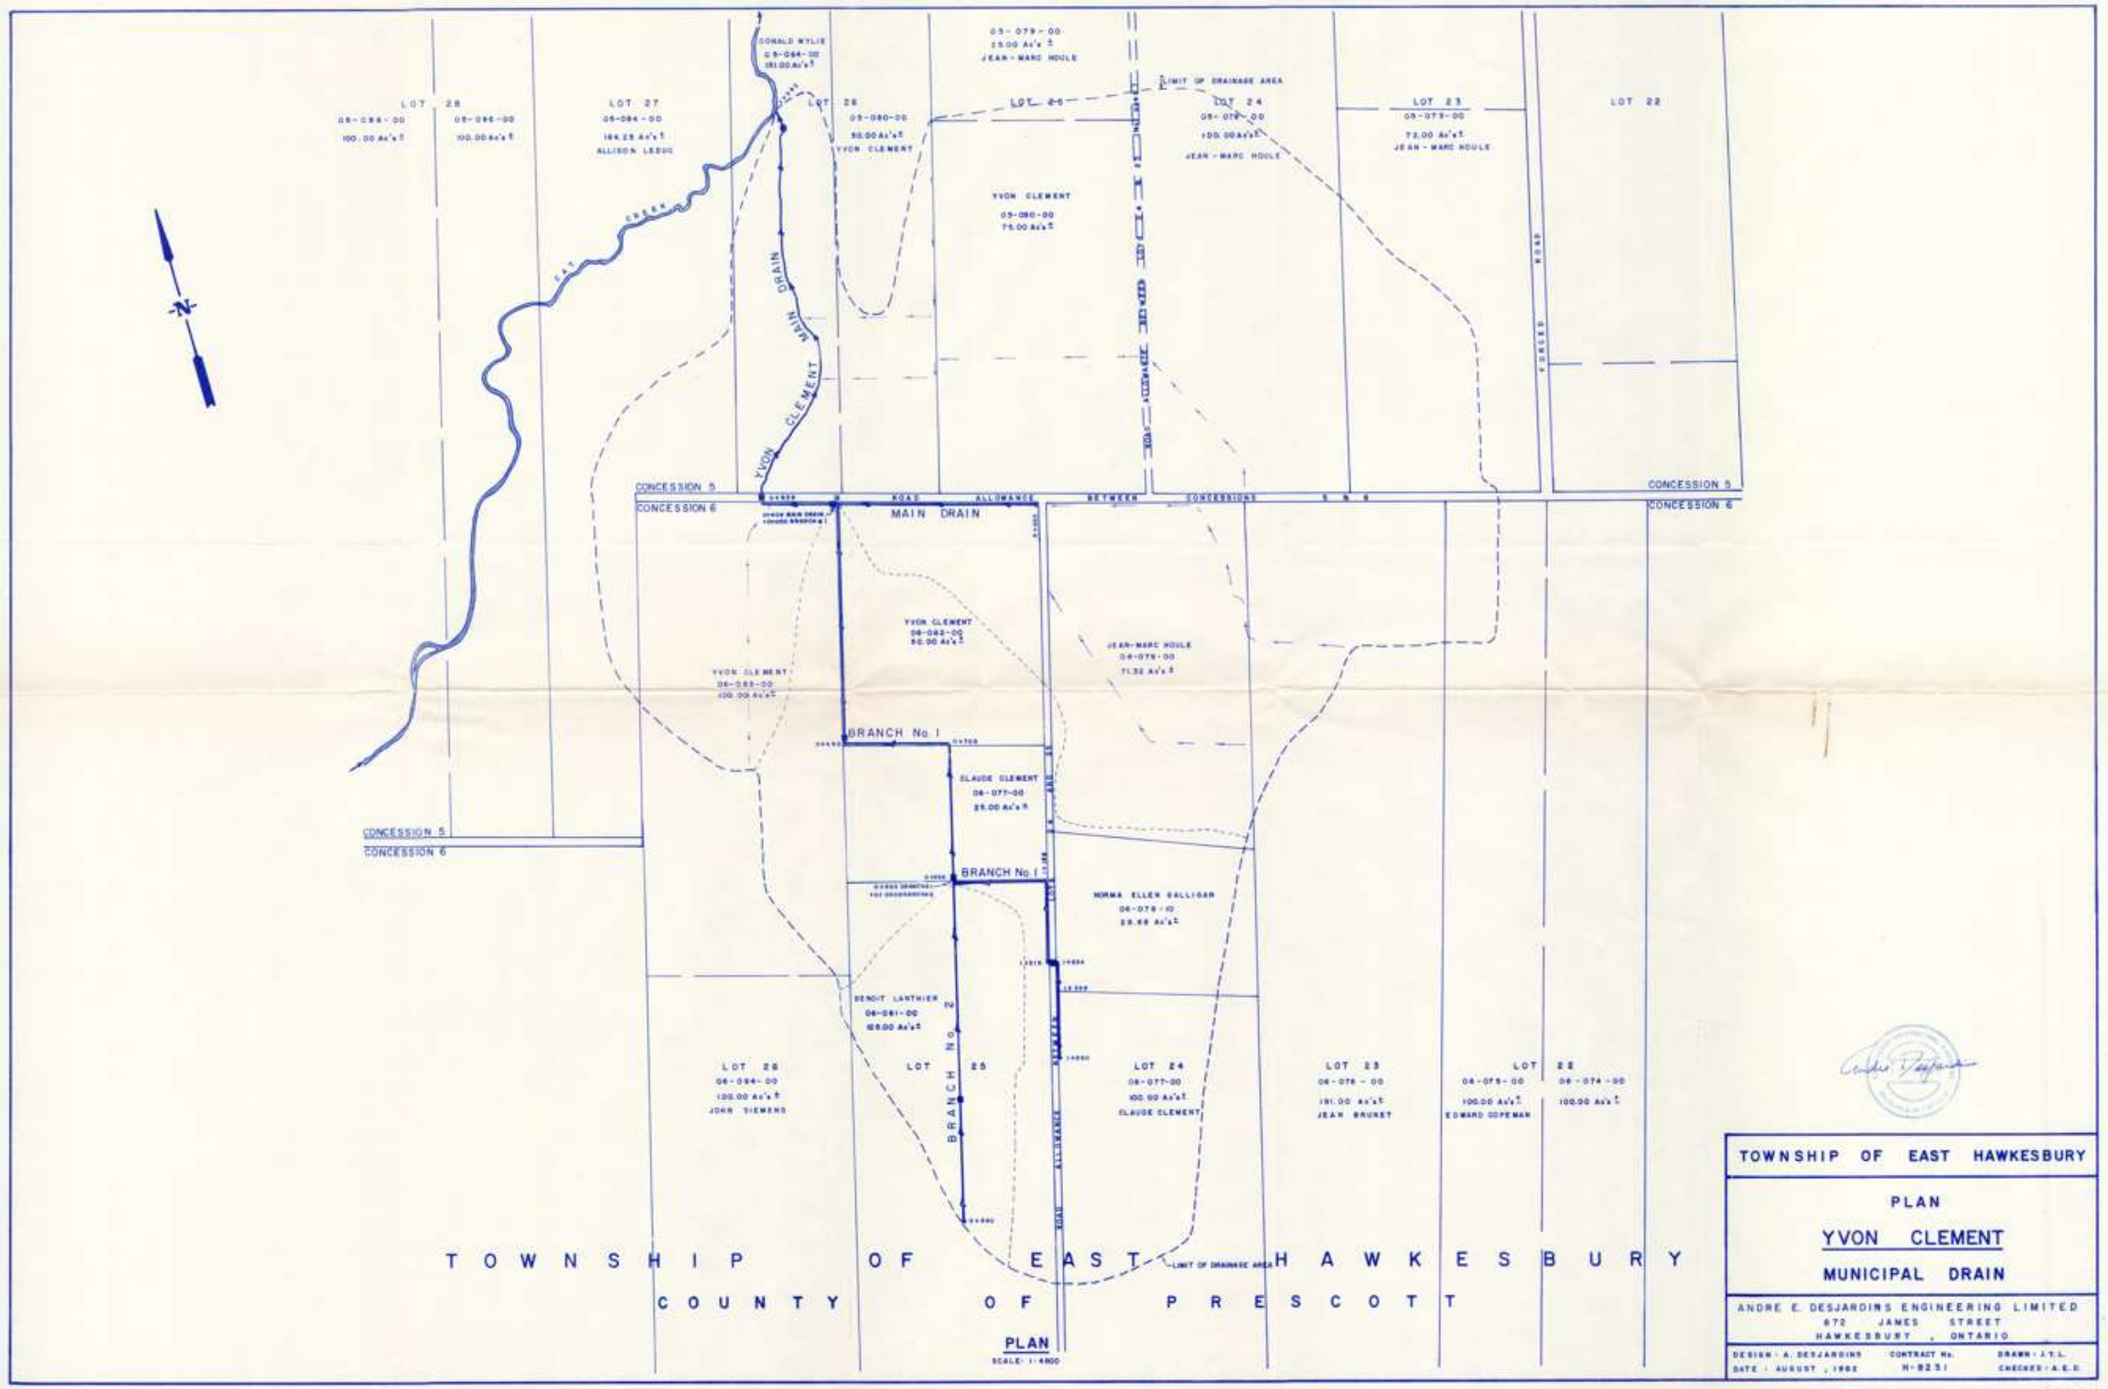
LOT 28
05-096-00
100.00 Ac's ±
05-095-00
100.00 Ac's ±
LOT 27
05-094-00
164.28 Ac's ±
ALLISON LEDUC
DONALD WYLIE
C 5-064-00
181.00 Ac's ±
LOT 26
05-080-00
50.00 Ac's ±
YVON CLEMENT
05-079-00
25.00 Ac's ±
JEAN-MARC HOULE
LOT 25
YVON CLEMENT
05-080-00
75.00 Ac's ±
LIMIT OF DRAINAGE AREA
LOT 24
05-078-00
100.00 Ac's ±
JEAN-MARC HOULE
LOT 23
05-077-00
72.00 Ac's ±
JEAN-MARC HOULE
LOT 22
FORCED ROAD
EAST CREEK
YVON CLEMENT MAIN DRAIN
CONCESSION 5
CONCESSION 6
ROAD ALLOWANCE BETWEEN CONCESSIONS
MAIN DRAIN
YVON CLEMENT
06-082-00
50.00 Ac's ±
YVON CLEMENT
06-083-00
100.00 Ac's ±
JEAN-MARC HOULE
06-076-00
71.32 Ac's ±
BRANCH No. 1
CLAUDE CLEMENT
06-077-00
25.00 Ac's ±
NORMA ELLEN GALLIGAN
06-078-10
29.68 Ac's ±
BENOIT LANTHIER
06-081-00
125.00 Ac's ±
BRANCH No. 2
LOT 26
06-084-00
100.00 Ac's ±
JOHN SIEMERS
LOT 25
LOT 24
06-077-00
100.00 Ac's ±
CLAUDE CLEMENT
LOT 23
06-076-00
191.00 Ac's ±
JEAN BRUNET
LOT 2
06-075-00
100.00 Ac's ±
EDWARD COPEMAN
LOT 22
06-074-00
100.00 Ac's ±
LIMIT OF DRAINAGE AREA
TOWNSHIP OF EAST HAWKESBURY
COUNTY OF PRESCOTT
PLAN
SCALE: 1:4800
TOWNSHIP OF EAST HAWKESBURY
PLAN
YVON CLEMENT
MUNICIPAL DRAIN
ANDRE E. DESJARDINS ENGINEERING LIMITED
672 JAMES STREET
HAWKESBURY , ONTARIO
DESIGN: A. DESJARDINS
DATE: AUGUST , 1982
CONTRACT No. H-8231
DRAWN: J.Y.L.
CHECKED: A.E.D.