PLAN
OF THE

PAUL BRUNET DRAIN

TOWNSHIP OF EAST HAWKESBURY

Scale 1" – 1000'

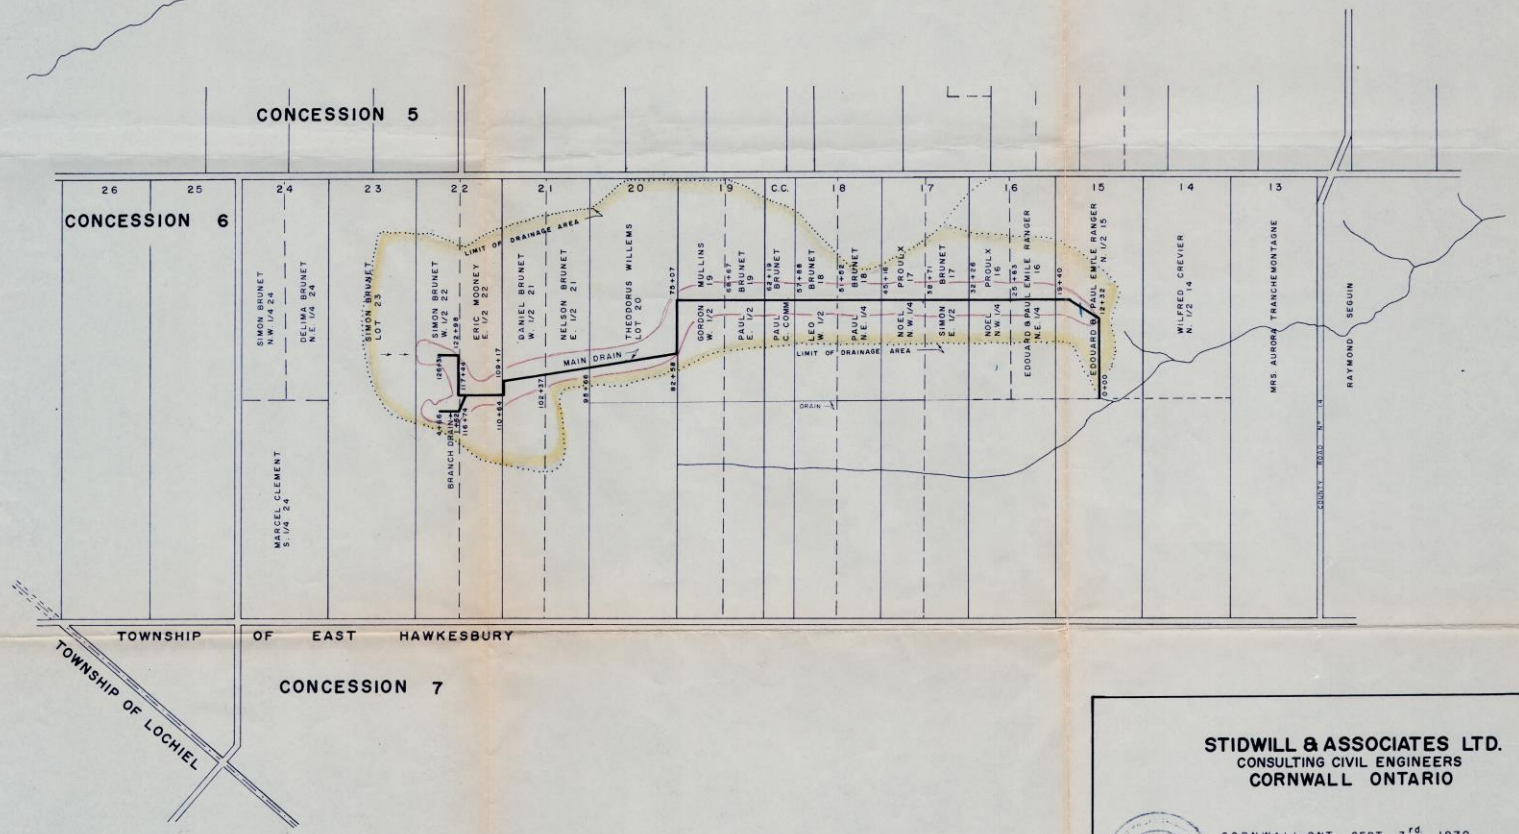

STIDWILL & ASSOCIATES LTD.
CONSULTING CIVIL ENGINEERS
CORNWALL ONTARIO

CORNWALL, ONT. SEPT. 3rd. 1970

PER: L. P. Stidwill B.Sc.
C.E. & O.L.S.