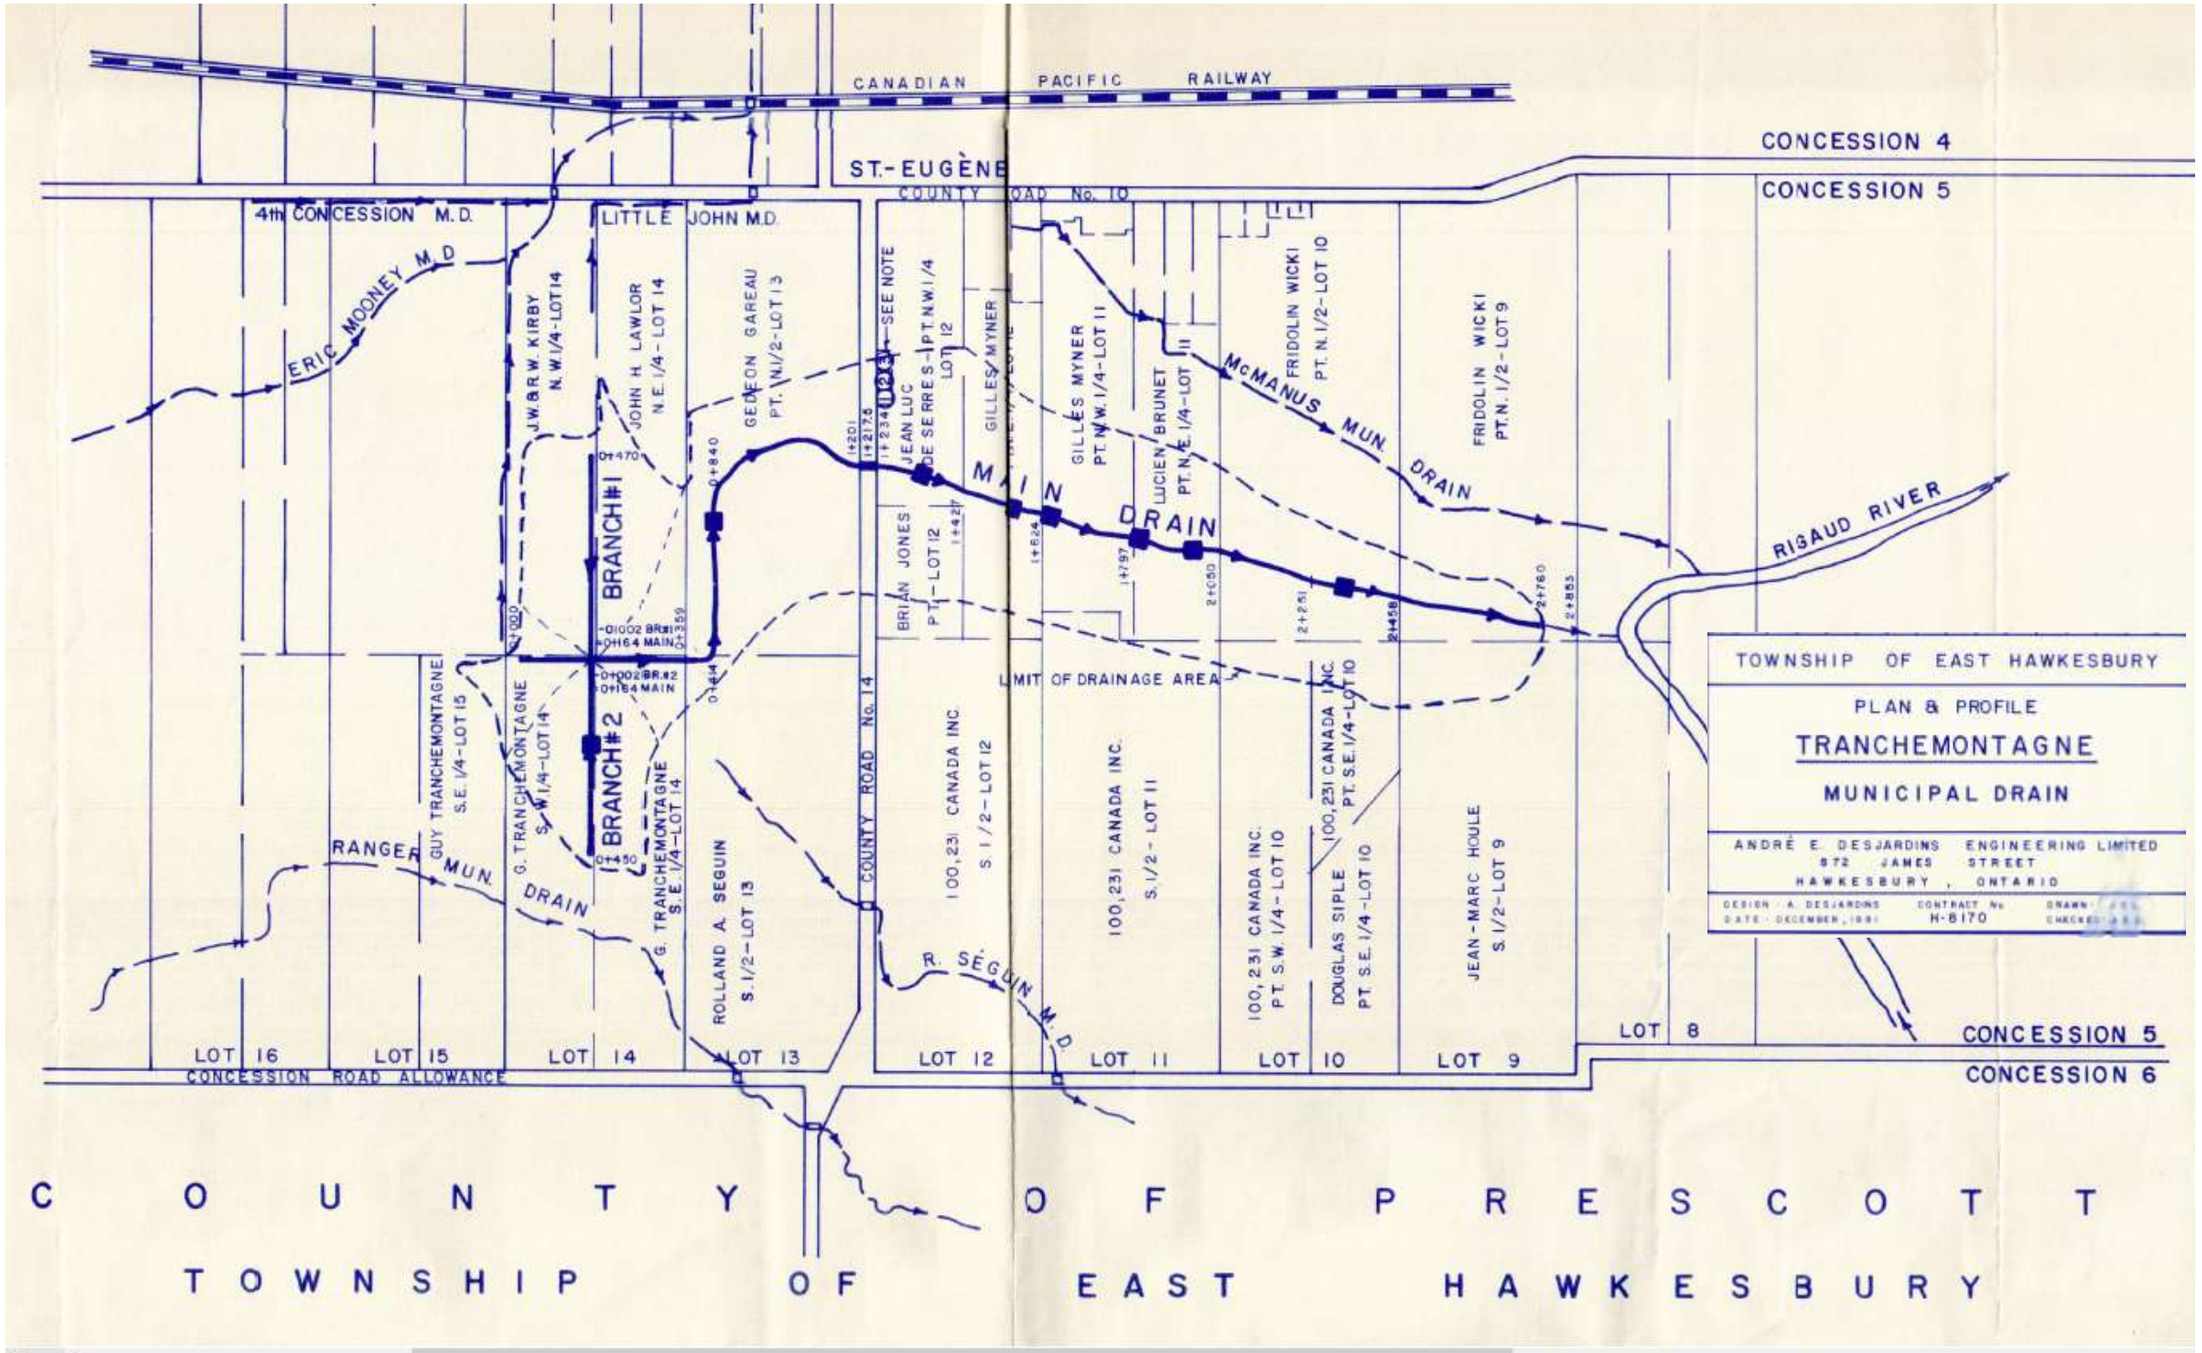
CANADIAN PACIFIC RAILWAY
ST.-EUGÈNE
COUNTY ROAD No. 10
CONCESSION 4
CONCESSION 5
4th CONCESSION M.D.
LITTLE JOHN M.D.
ERIC MOONEY M.D.
J.W. & R.W. KIRBY N.W.1/4-LOT 14
JOHN H. LAWLOR N.E.1/4-LOT 14
GEDEON GAREAU PT. N.1/2-LOT 13
JEAN LUC DE SERRES-PT. N.W.1/4 LOT 12
GILLES MYNER
GILLES MYNER PT. N.W.1/4-LOT 11
LUCIEN BRUNET PT. N.E.1/4-LOT 11
FRIDOLIN WICKI PT. N.1/2-LOT 10
FRIDOLIN WICKI PT. N.1/2-LOT 9
McMANUS MUN. DRAIN
MAIN DRAIN
RISAUD RIVER
BRANCH #1
BRANCH #2
0+000 BR.#1
0+164 MAIN
0+000 BR.#2
0+164 MAIN
LIMIT OF DRAINAGE AREA
BRIAN JONES PT. LOT 12
100,231 CANADA INC. S.1/2-LOT 12
100,231 CANADA INC. S.1/2-LOT 11
100,231 CANADA INC. PT. S.W.1/4-LOT 10
100,231 CANADA INC. PT. S.E.1/4-LOT 10
DOUGLAS SIPLE PT. S.E.1/4-LOT 10
JEAN-MARC HOULE S.1/2-LOT 9
GUY TRANCHEMONTAGNE S.E.1/4-LOT 15
G. TRANCHEMONTAGNE S.W.1/4-LOT 14
G. TRANCHEMONTAGNE S.E.1/4-LOT 14
ROLLAND A. SEGUIN S.1/2-LOT 13
COUNTY ROAD No. 14
R. SEGUIN M.D.
RANGER MUN. DRAIN
LOT 16
LOT 15
LOT 14
LOT 13
LOT 12
LOT 11
LOT 10
LOT 9
LOT 8
CONCESSION ROAD ALLOWANCE
CONCESSION 5
CONCESSION 6
TOWNSHIP OF EAST HAWKESBURY
PLAN & PROFILE
TRANCHEMONTAGNE
MUNICIPAL DRAIN
ANDRÉ E. DESJARDINS ENGINEERING LIMITED
572 JAMES STREET
HAWKESBURY, ONTARIO
DESIGN - A. DESJARDINS
DATE - DECEMBER, 1981
CONTRACT No. H-8170
DRAWN
CHECKED
COUNTY OF PRESCOTT
TOWNSHIP OF EAST HAWKESBURY