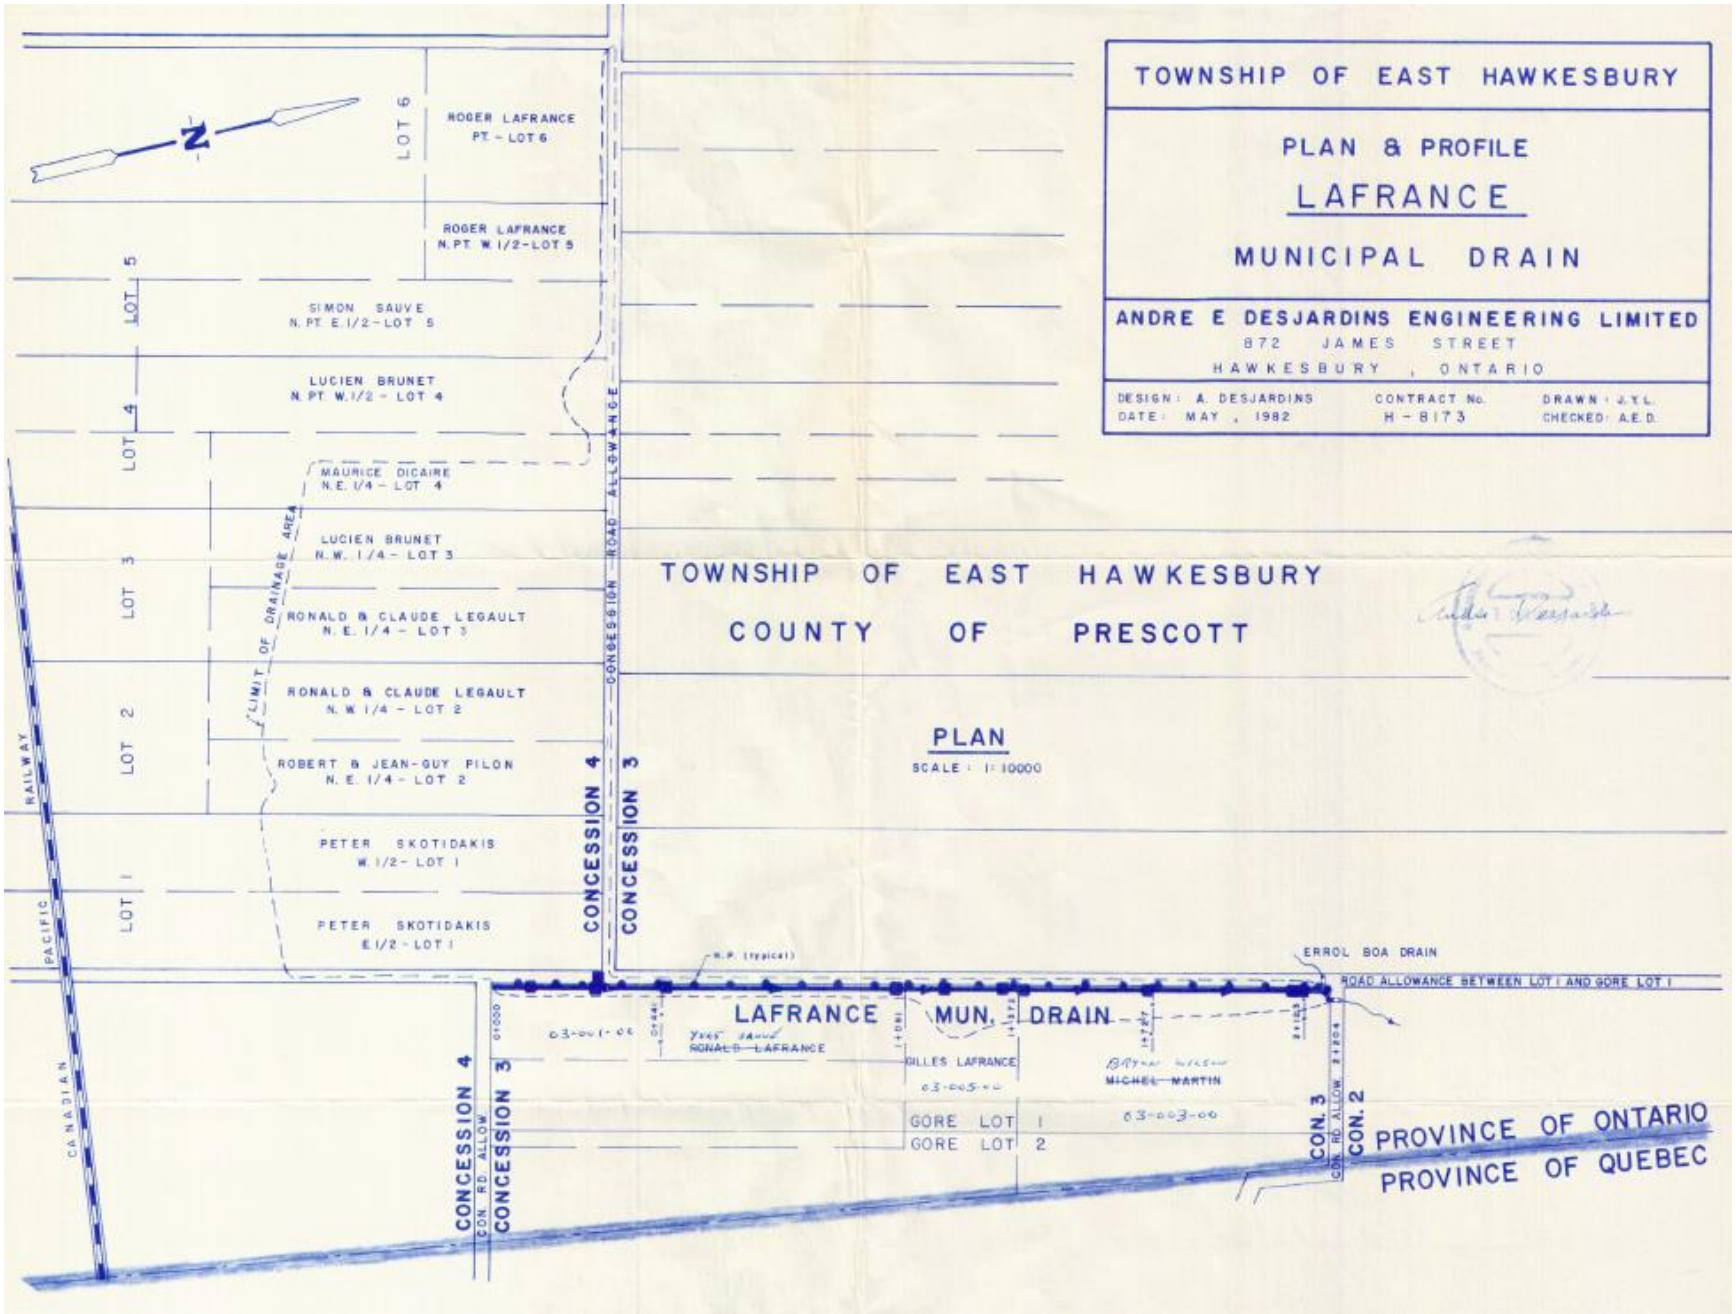
TOWNSHIP OF EAST HAWKESBURY
PLAN & PROFILE
LAFRANCE
MUNICIPAL DRAIN
ANDRE E DESJARDINS ENGINEERING LIMITED
872 JAMES STREET
HAWKESBURY , ONTARIO
DESIGN: A. DESJARDINS
DATE: MAY , 1982
CONTRACT No. H-8173
DRAWN: J.Y.L.
CHECKED: A.E.D.
N
LOT 6
ROGER LAFRANCE
PT. - LOT 6
ROGER LAFRANCE
N. PT. W. 1/2 - LOT 5
LOT 5
SIMON SAUVE
N. PT. E. 1/2 - LOT 5
LOT 4
LUCIEN BRUNET
N. PT. W. 1/2 - LOT 4
MAURICE DICAIRE
N.E. 1/4 - LOT 4
LOT 3
LUCIEN BRUNET
N.W. 1/4 - LOT 3
RONALD & CLAUDE LEGAULT
N.E. 1/4 - LOT 3
LOT 2
RONALD & CLAUDE LEGAULT
N.W. 1/4 - LOT 2
ROBERT & JEAN-GUY PILON
N.E. 1/4 - LOT 2
LOT 1
PETER SKOTIDAKIS
W. 1/2 - LOT 1
PETER SKOTIDAKIS
E. 1/2 - LOT 1
LIMIT OF DRAINAGE AREA
CONCESSION 4 — CONCESSION ROAD ALLOWANCE — CONCESSION 3
RAILWAY
PACIFIC
CANADIAN
TOWNSHIP OF EAST HAWKESBURY
COUNTY OF PRESCOTT
PLAN
SCALE: 1" = 1000'
N.P. (typical)
ERROL BOA DRAIN
ROAD ALLOWANCE BETWEEN LOT 1 AND GORE LOT 1
LAFRANCE MUN. DRAIN
03-001-00
RONALD LAFRANCE
GILLES LAFRANCE
03-005-00
MICHEL MARTIN
03-003-00
GORE LOT 1
GORE LOT 2
CONCESSION 4
CON RD ALLOW
CONCESSION 3
CON. 3
CON. 2
CON RD ALLOW
PROVINCE OF ONTARIO
PROVINCE OF QUEBEC